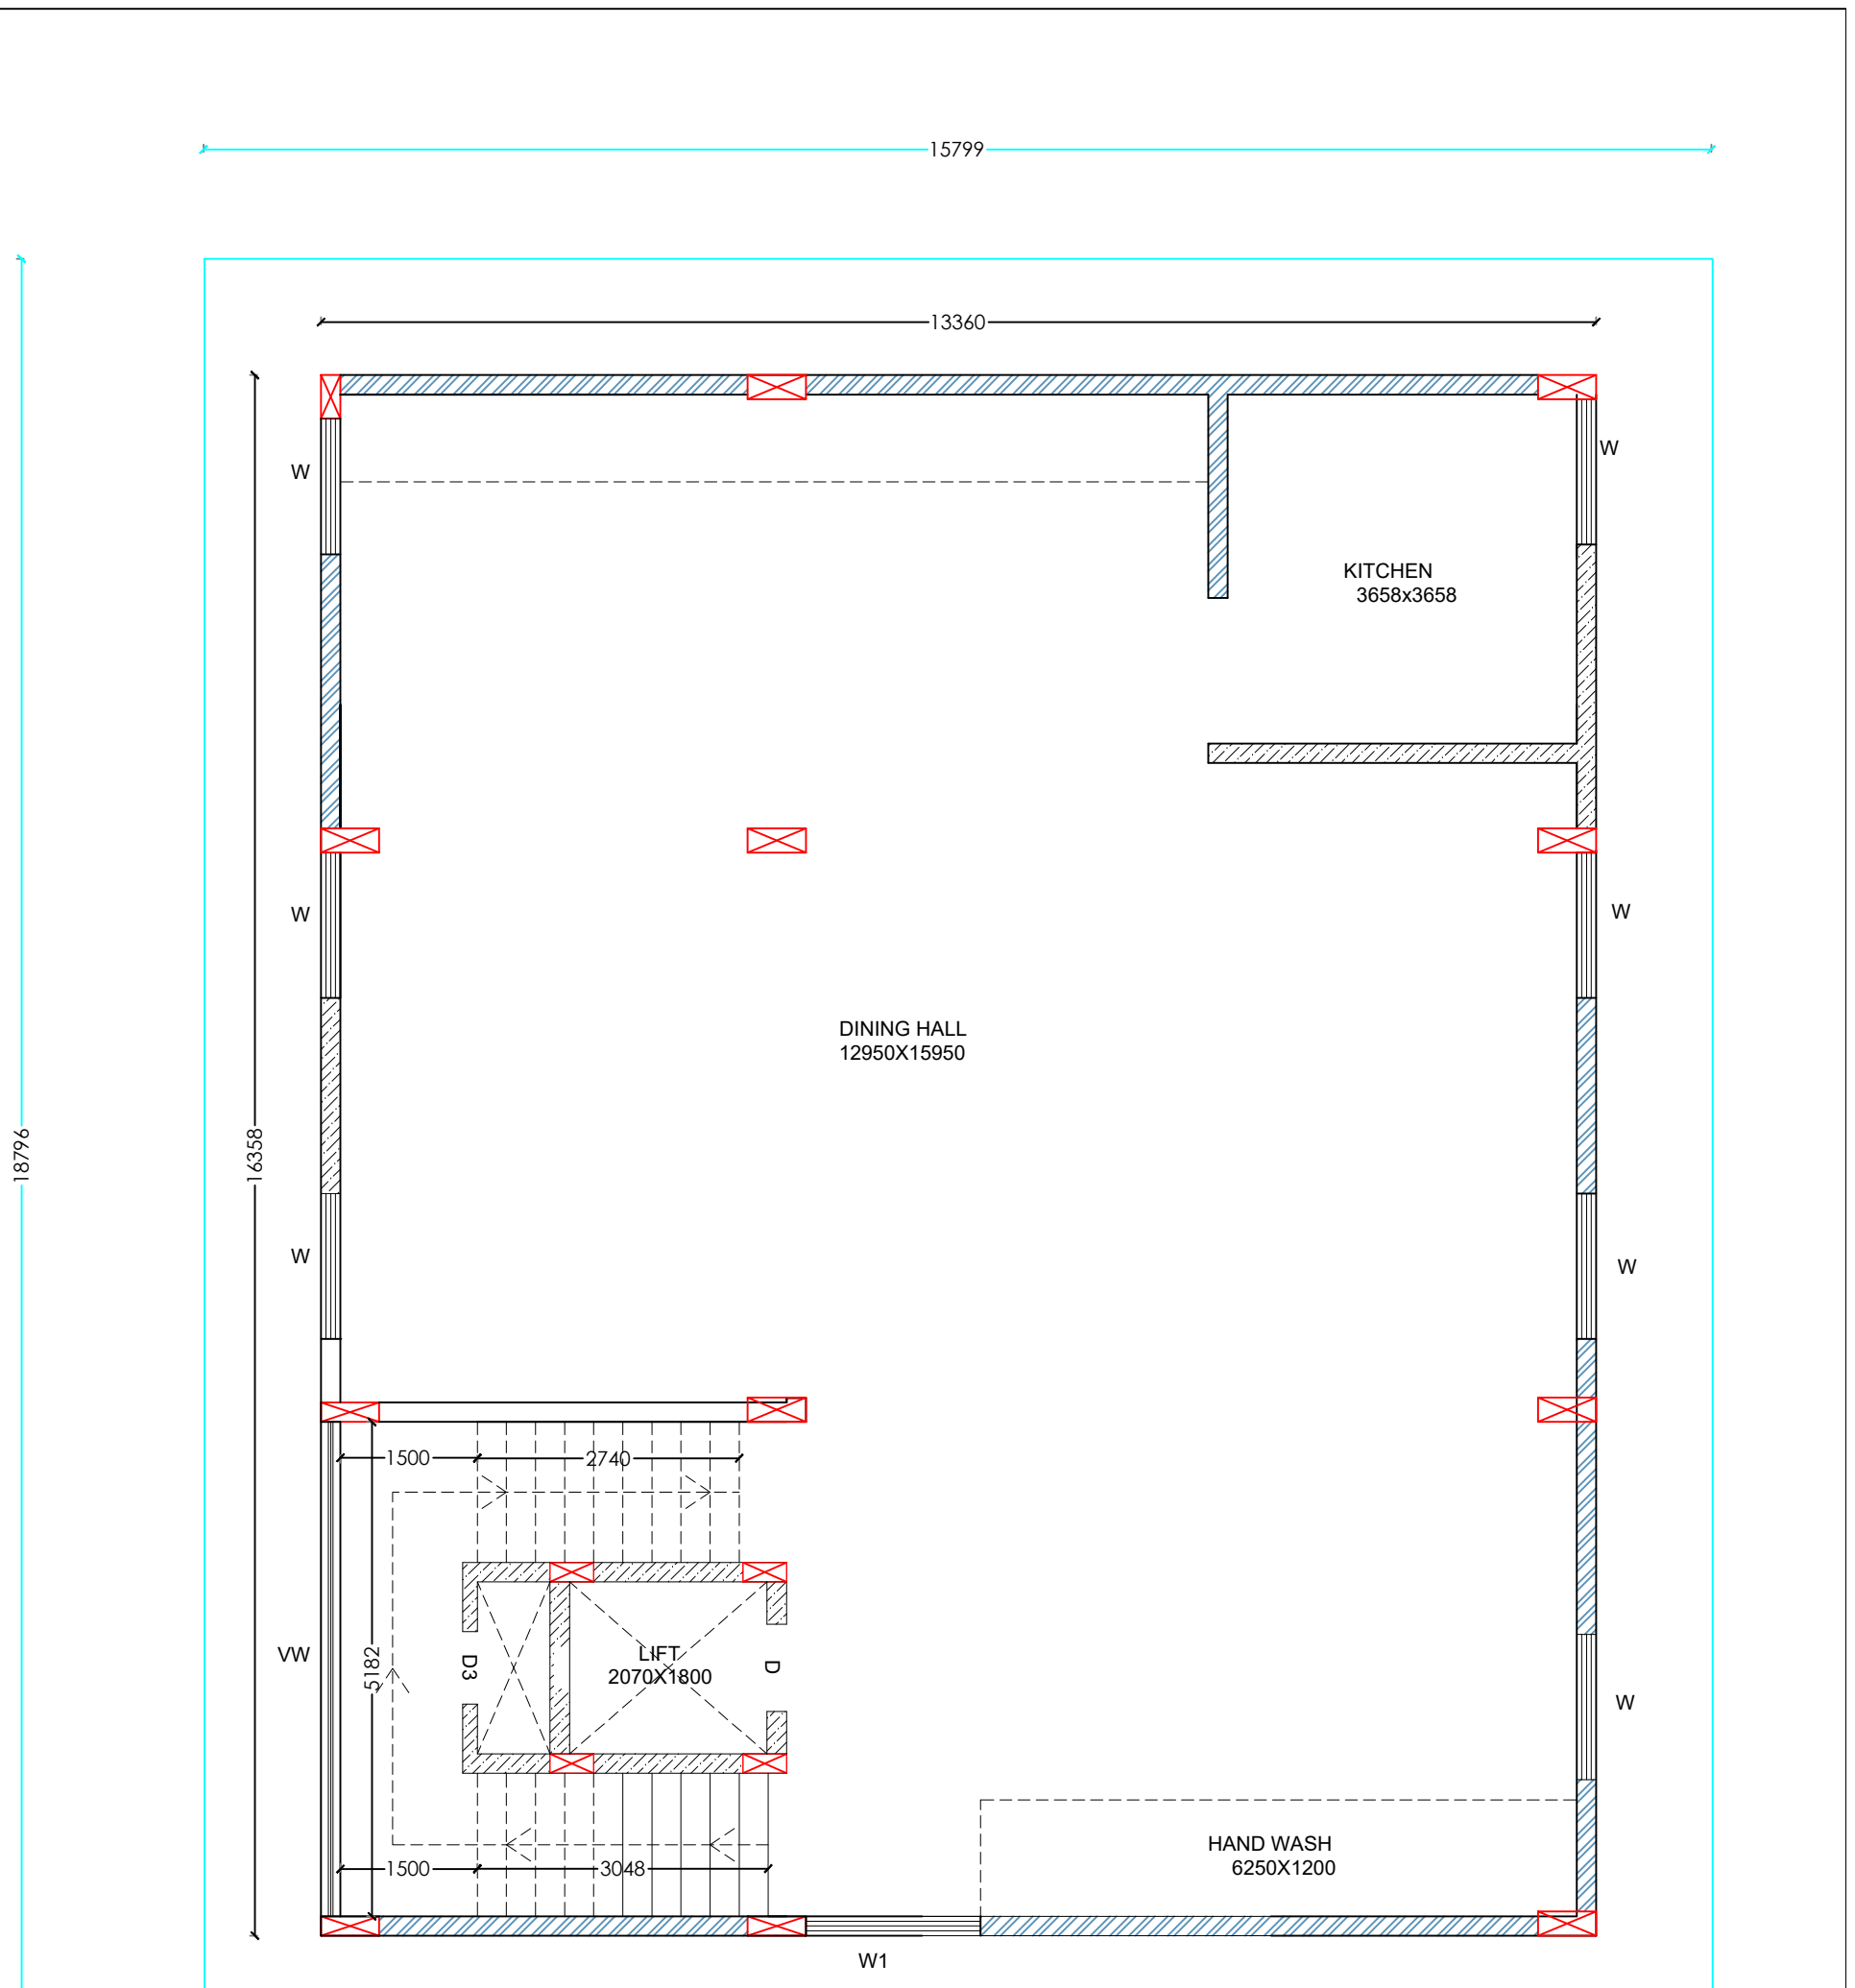

All Dimmensions are in MM

NAME OF WORK:- CONSTRUCTION OF SAMUDAYA BHAVANA (PHASE-2) WARD NO-154 RAYAPURAM	TITLE: THIRD FLOOR PLAN	CONSULTANTS:	N	DATE:	DRN:
				SCALE: 1:1	DWG NO:

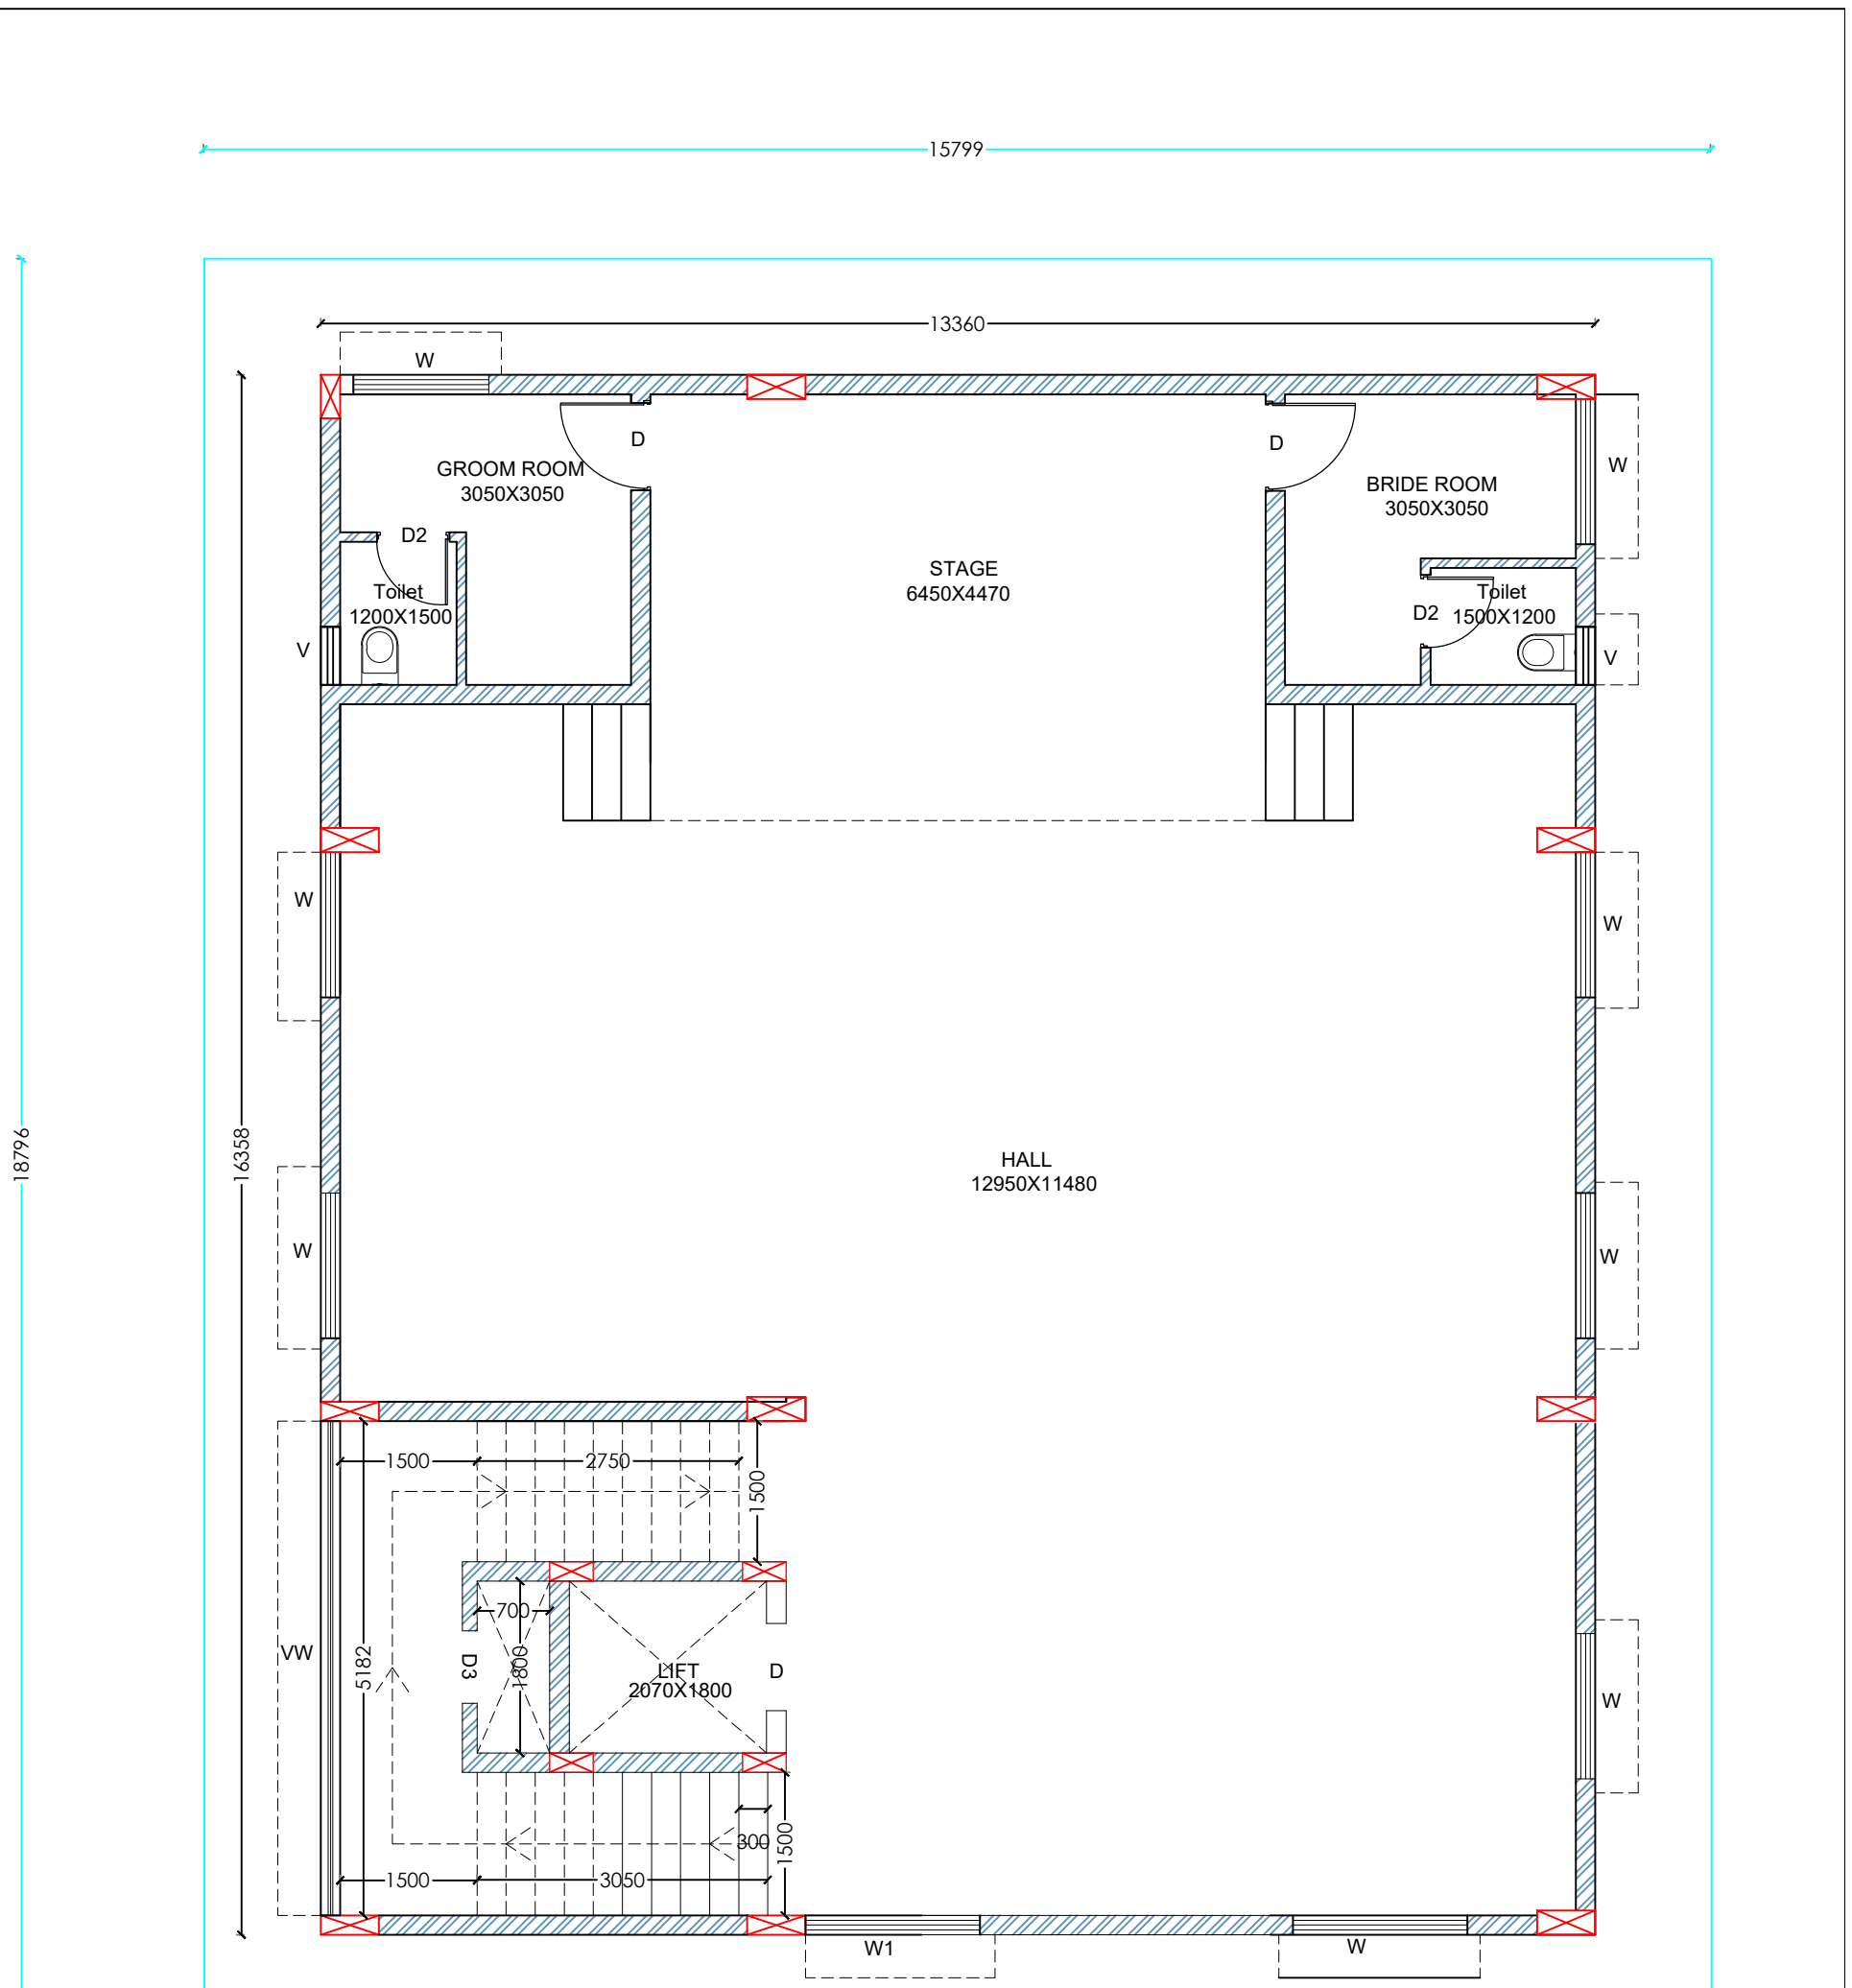

OPENINGS OF SCHEDULE
D-900X2100
D2-750X2100
D3-750X2100
W-1500X1200
W1-1800X1200
VW-5182X600
V-600X600

All Dimmensions are in MM

NAME OF WORK:- CONSTRUCTION OF SAMUDAYA BHAVANA (PHASE-2) WARD NO-154 RAYAPURAM	TITLE: SECOND FLOOR PLAN	CONSULTANTS:	N	DATE:	DRN:
				SCALE: 1:1	DWG NO:

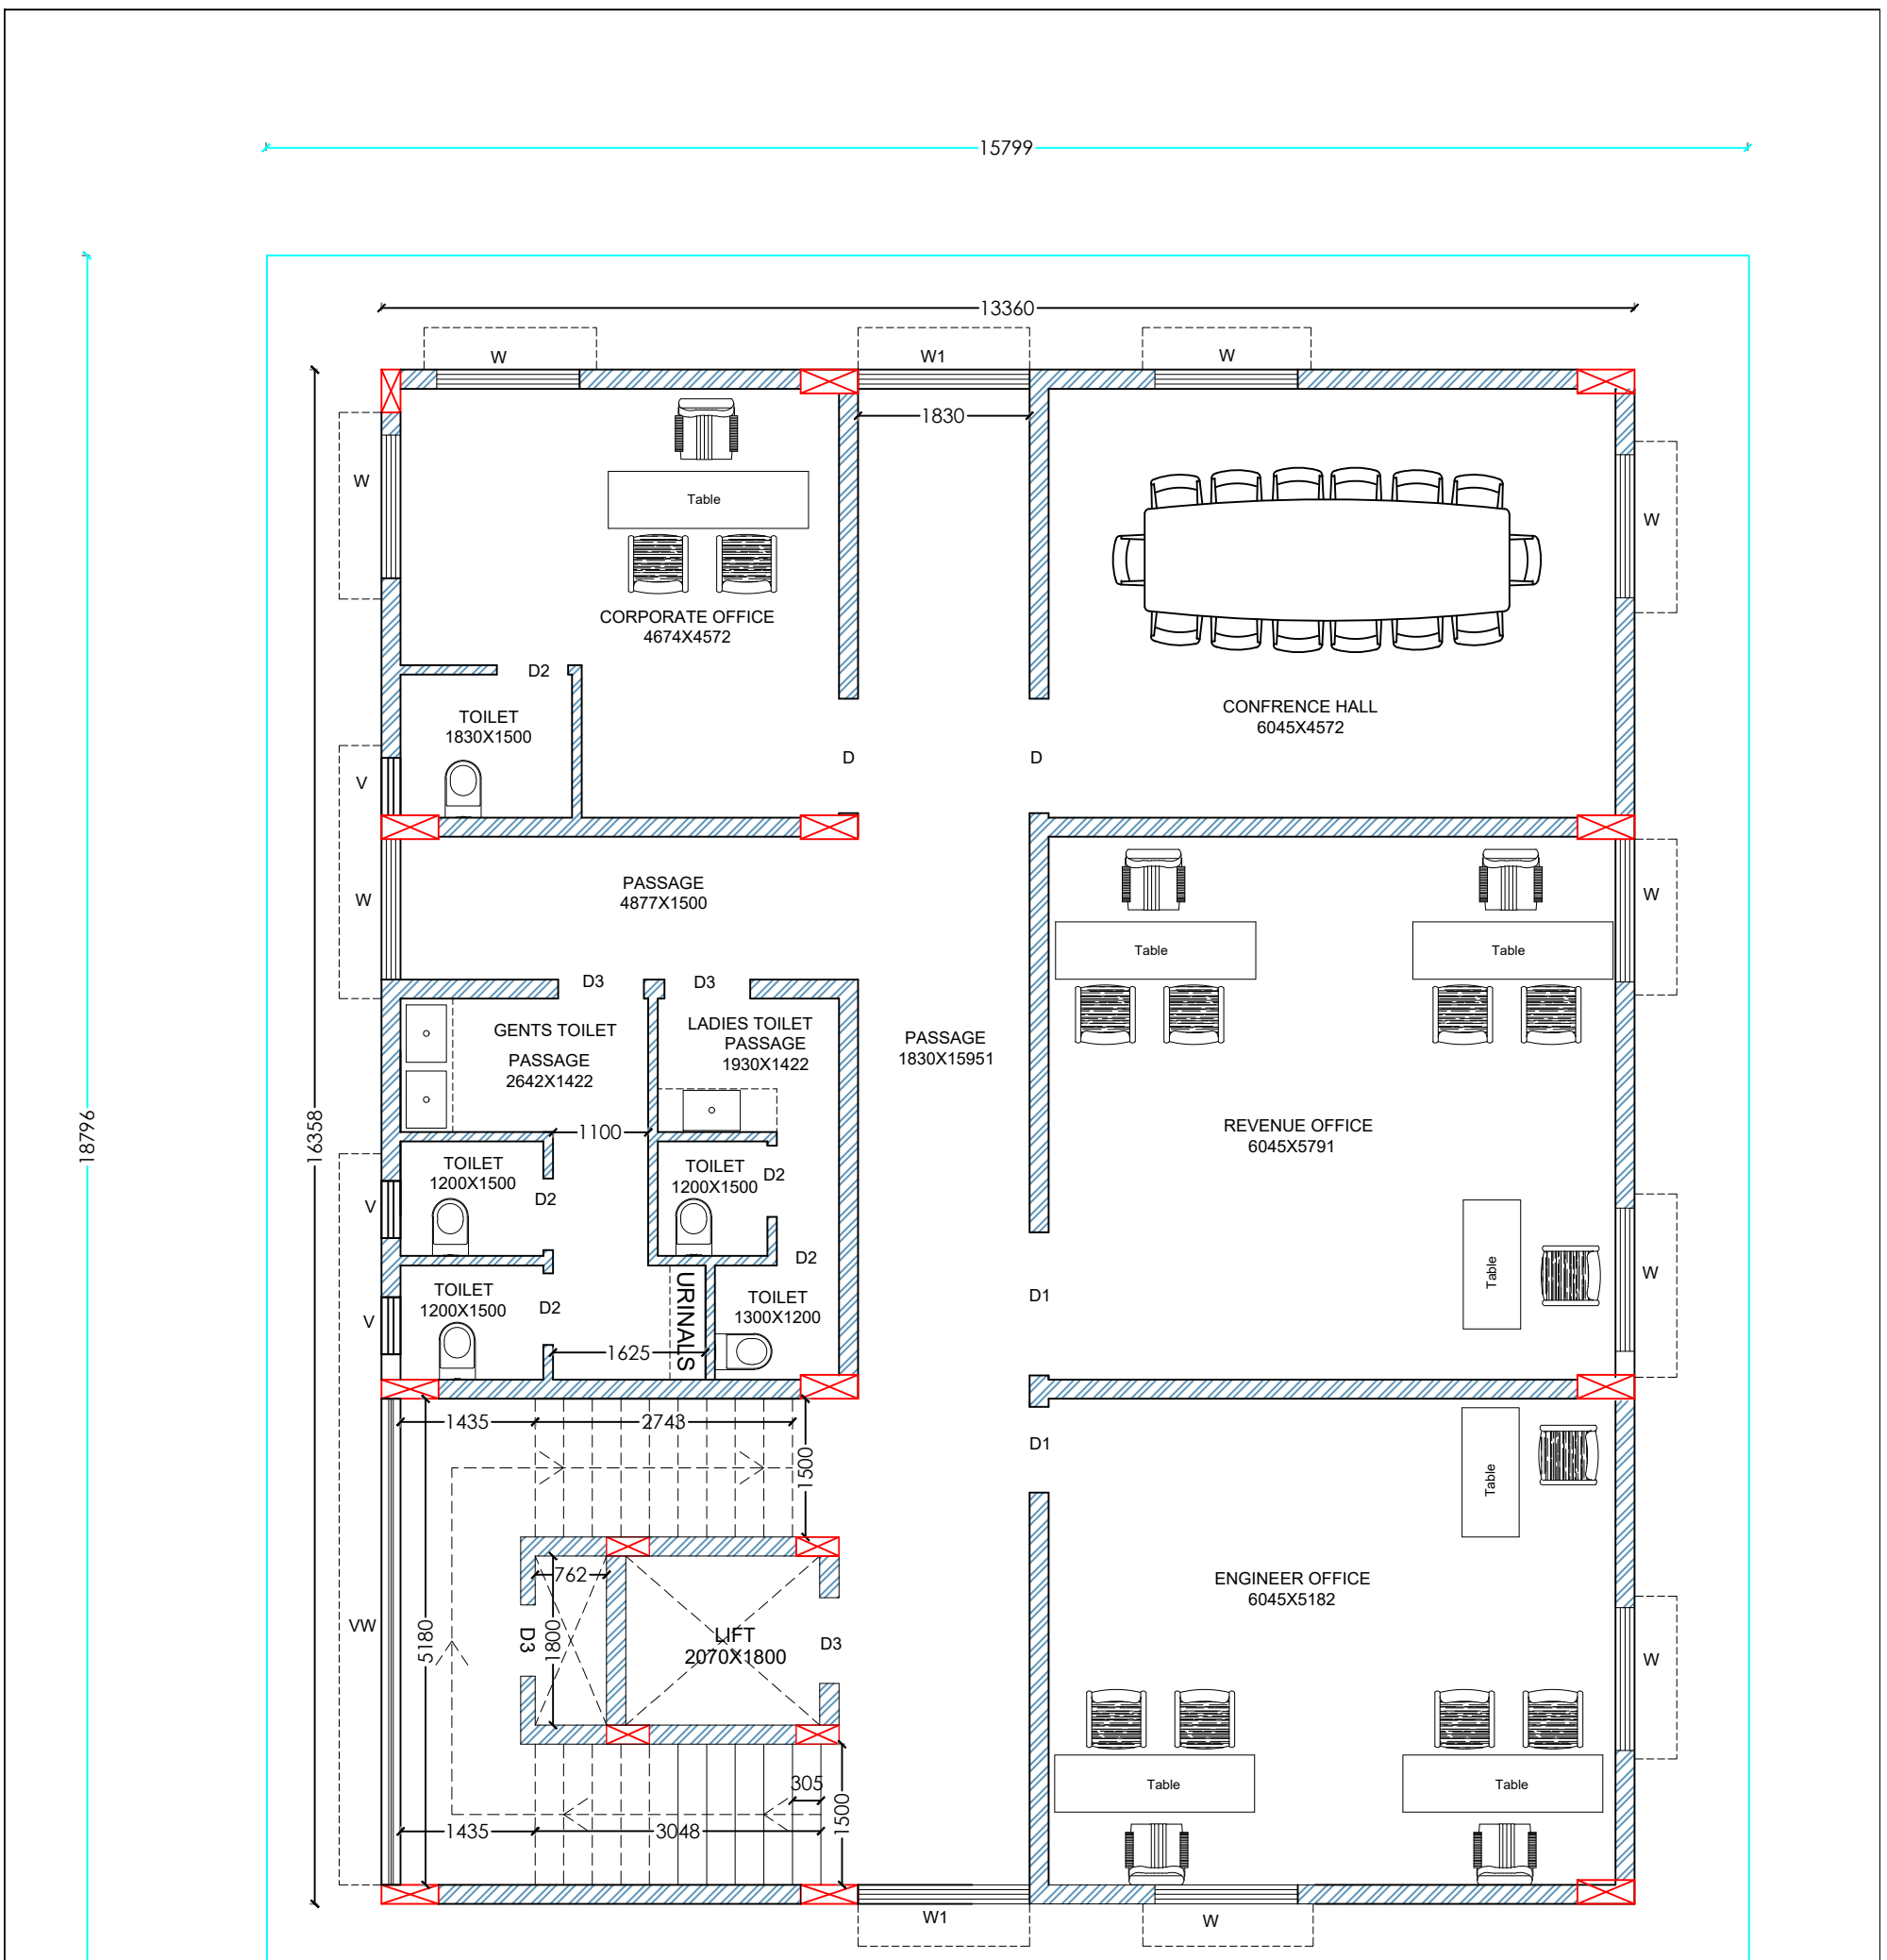

OPENINGS OF SCHEDULE
D-1200X2100
D1-1500X2100
D2-750X2100
D3-900X2100
W-1500X1200
W1-1830X1200
V-600X600
VW-5180X600

All Dimmensions are in MM

NAME OF WORK:- CONSTRUCTION OF SAMUDAYA BHAVANA (PHASE-2) WARD NO-154 RAYAPURAM	TITLE: FIRST FLOOR PLAN	CONSULTANTS:	N	DATE:	DRN:
				SCALE:1:1	DWG NO:

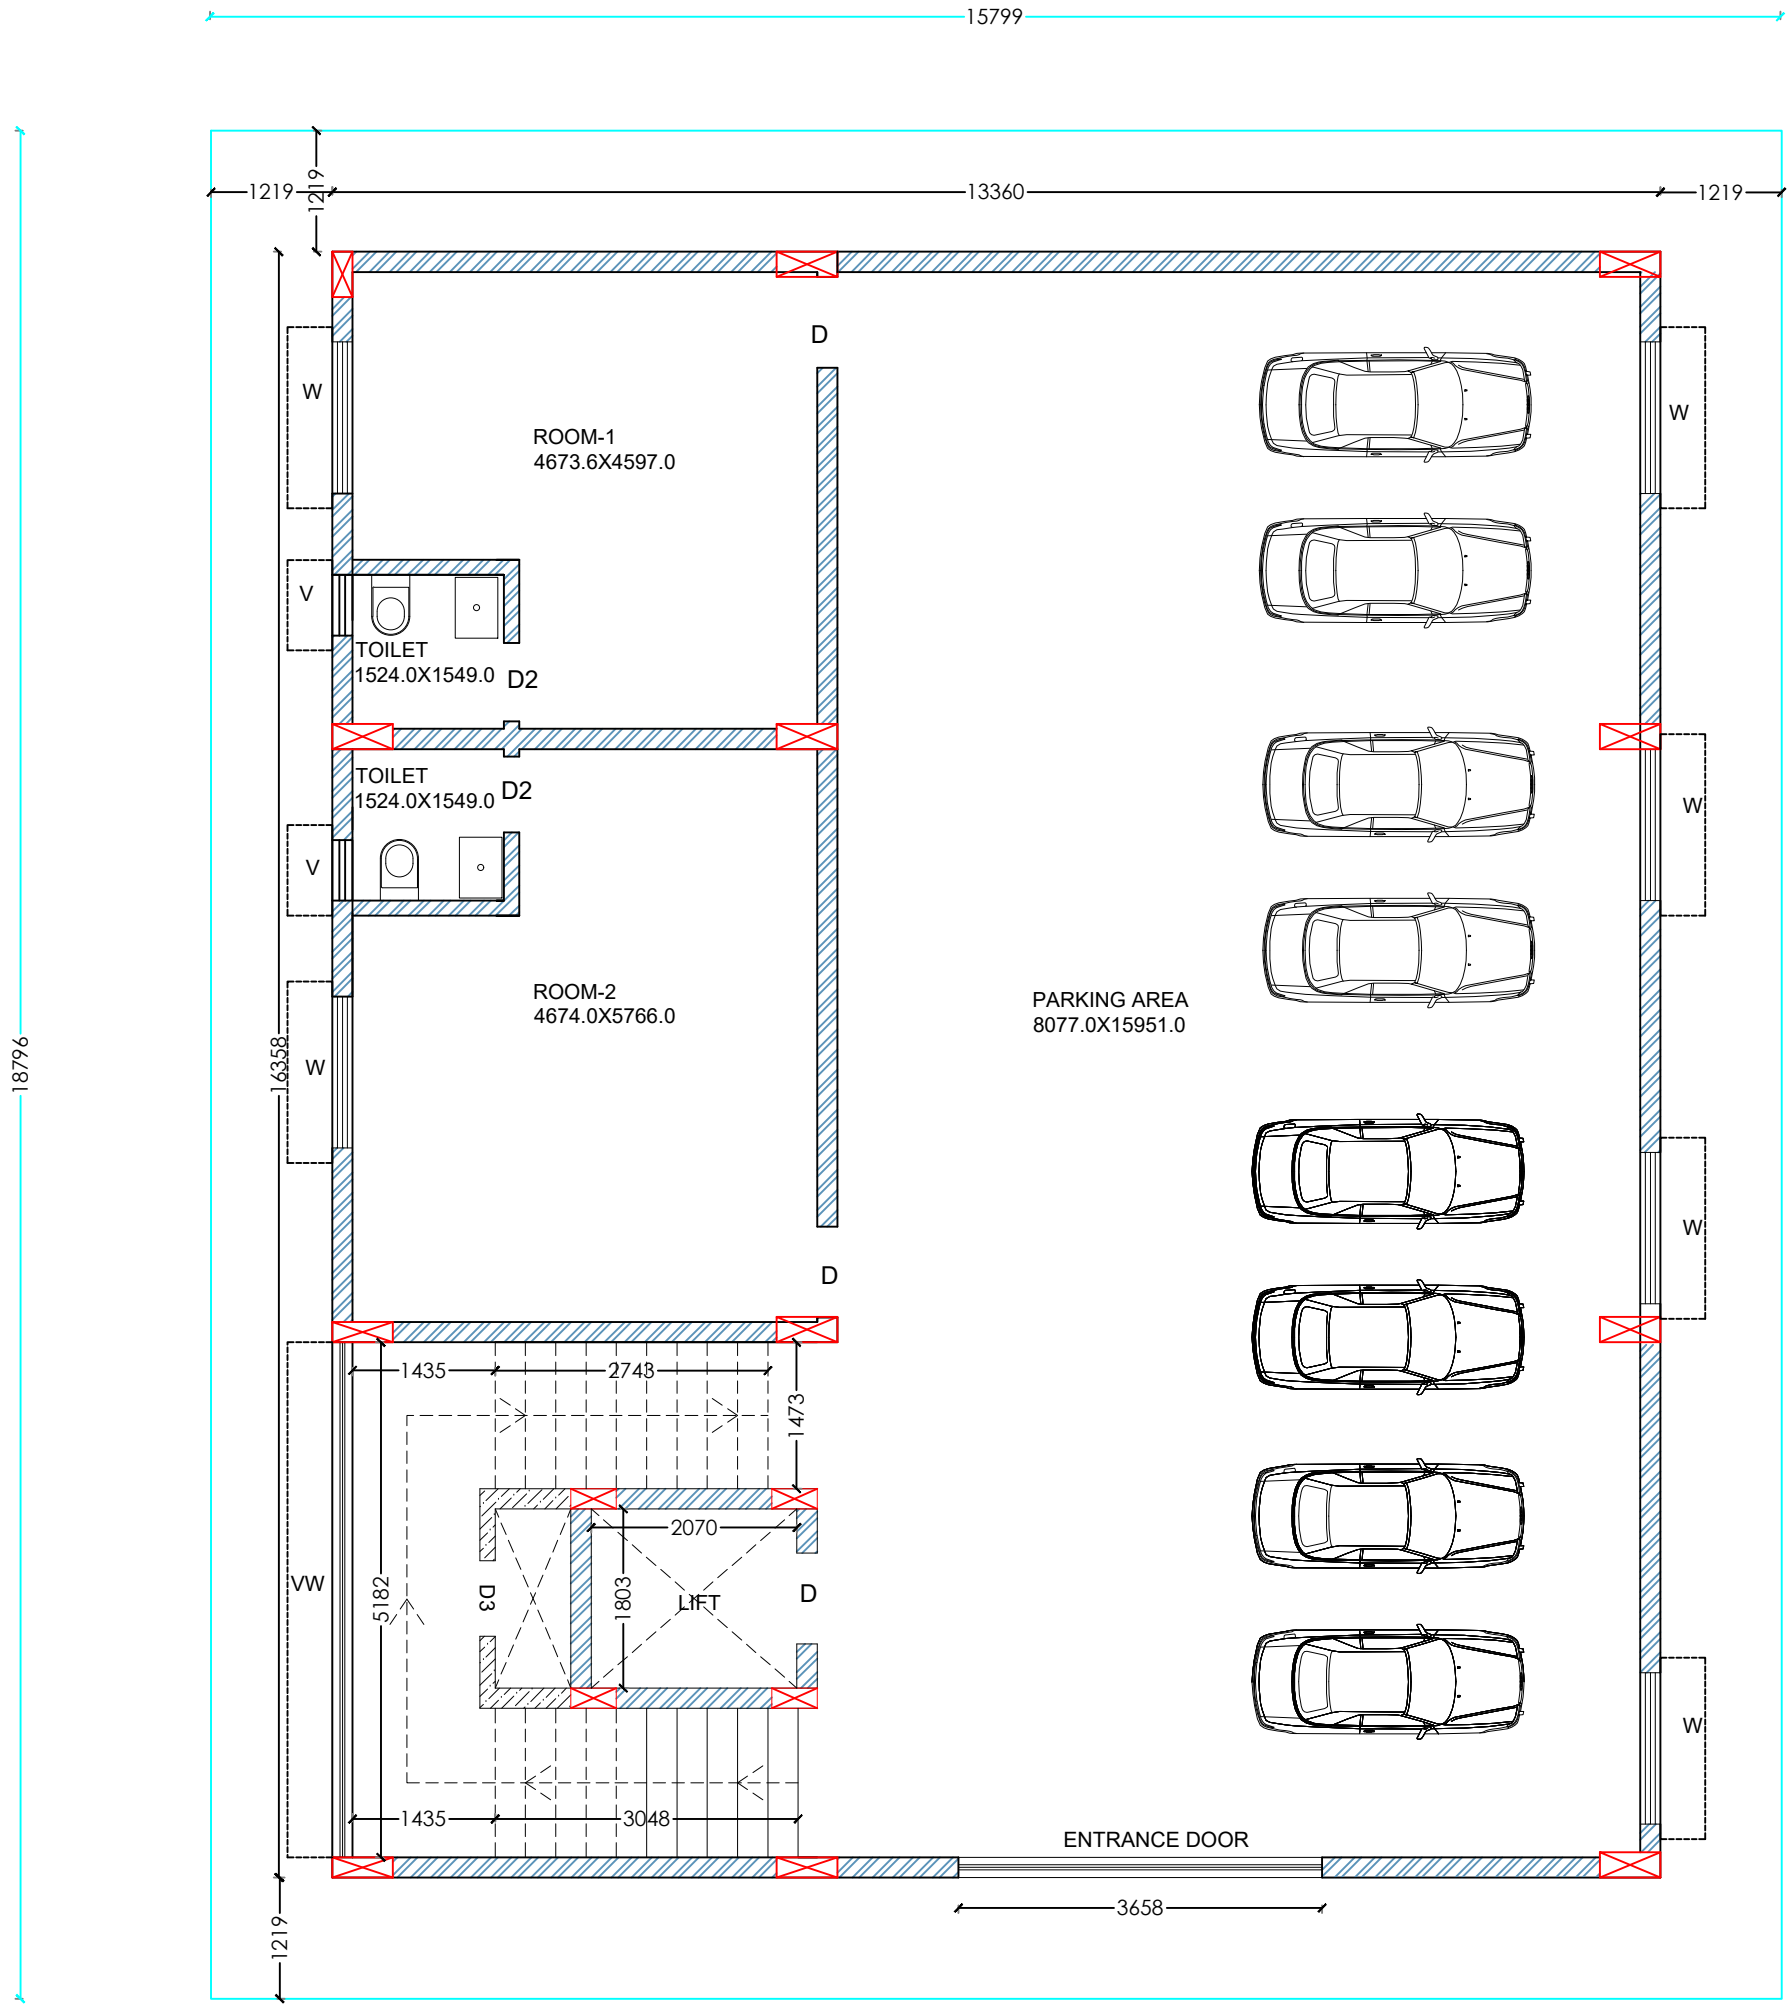

OPENINGS OF SCHEDULE
D-900X2100
D2-750X2100
W-1524X1200
V-600X600
VW-5182X600

All Dimmensions are in MM

NAME OF WORK:- CONSTRUCTION OF SAMUDAYA BHAVANA (PHASE-2) WARD NO-154 RAYAPURAM	TITLE: GROUND FLOOR PLAN	CONSULTANTS:	N	DATE:	DRN:
				SCALE: 1:1	DWG NO:

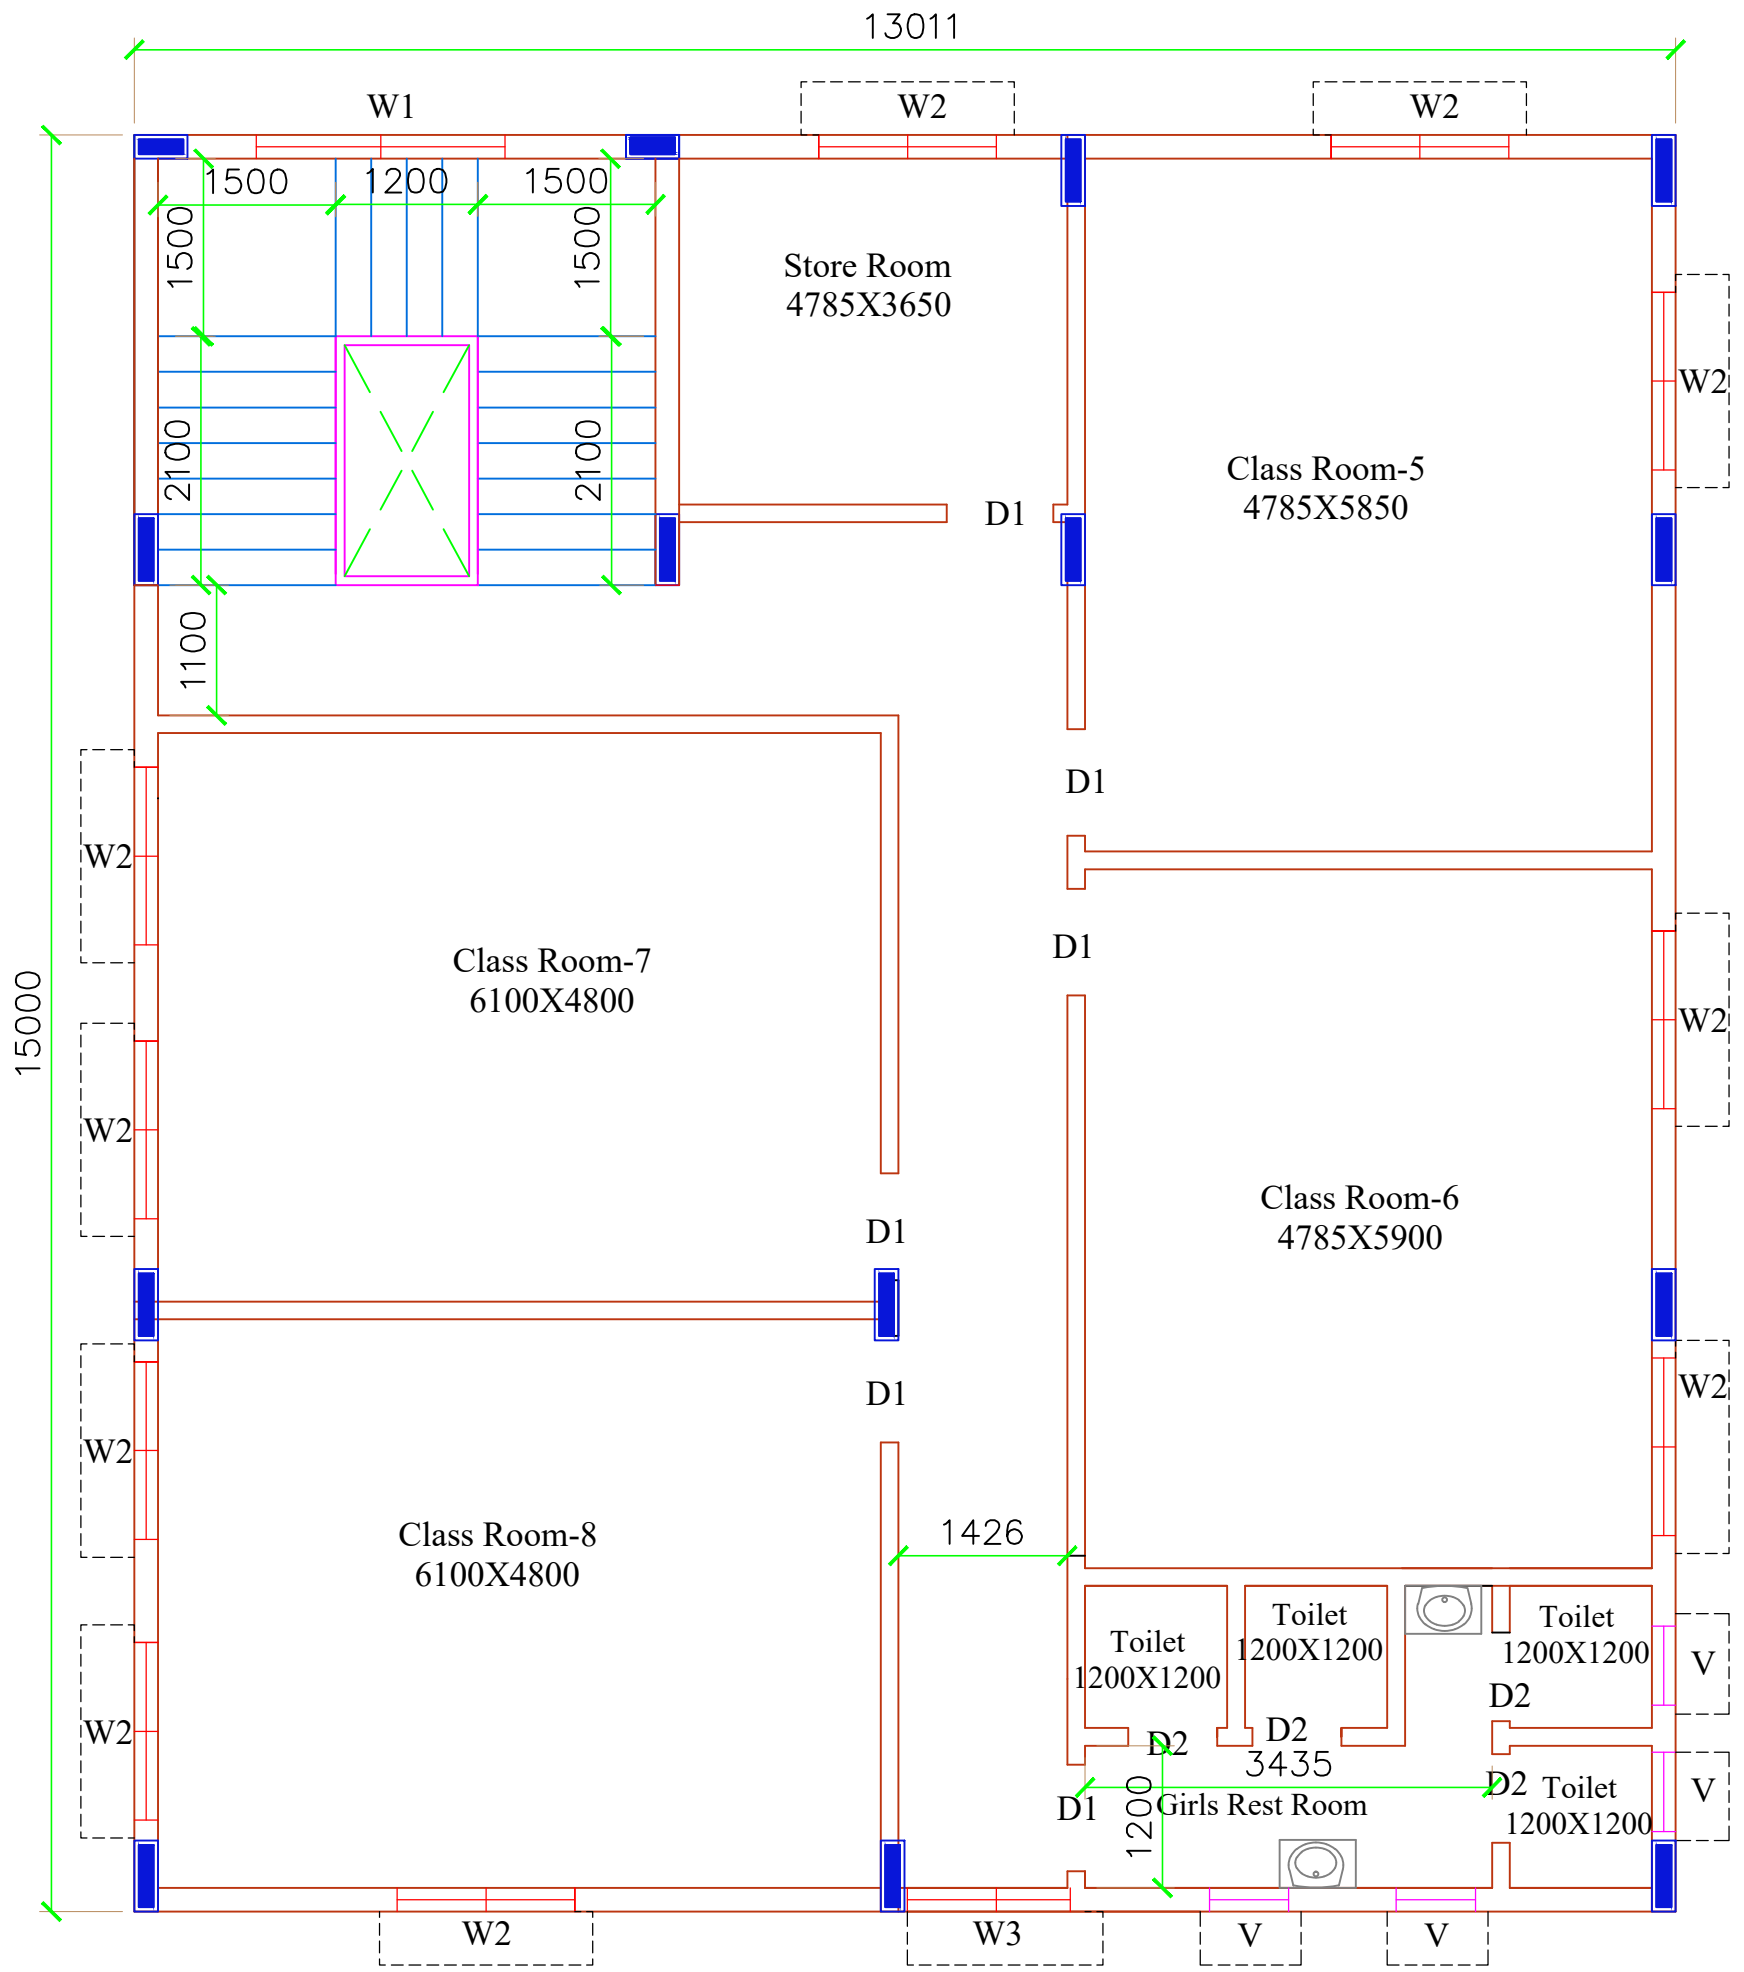

Name of work:-

Construction of New Building for Govt Urdu Model Primary School in 3rd Cross Goripalya in grounds in Ward No.155 DevarajUrs Nagara

Architectural Drawing:-

SECOND FLOOR PLAN

DWG NO :	ORIENTATION:- N
SCALE : N.T.S	
DATE :	REV DATE :

SECOND FLOOR PLAN

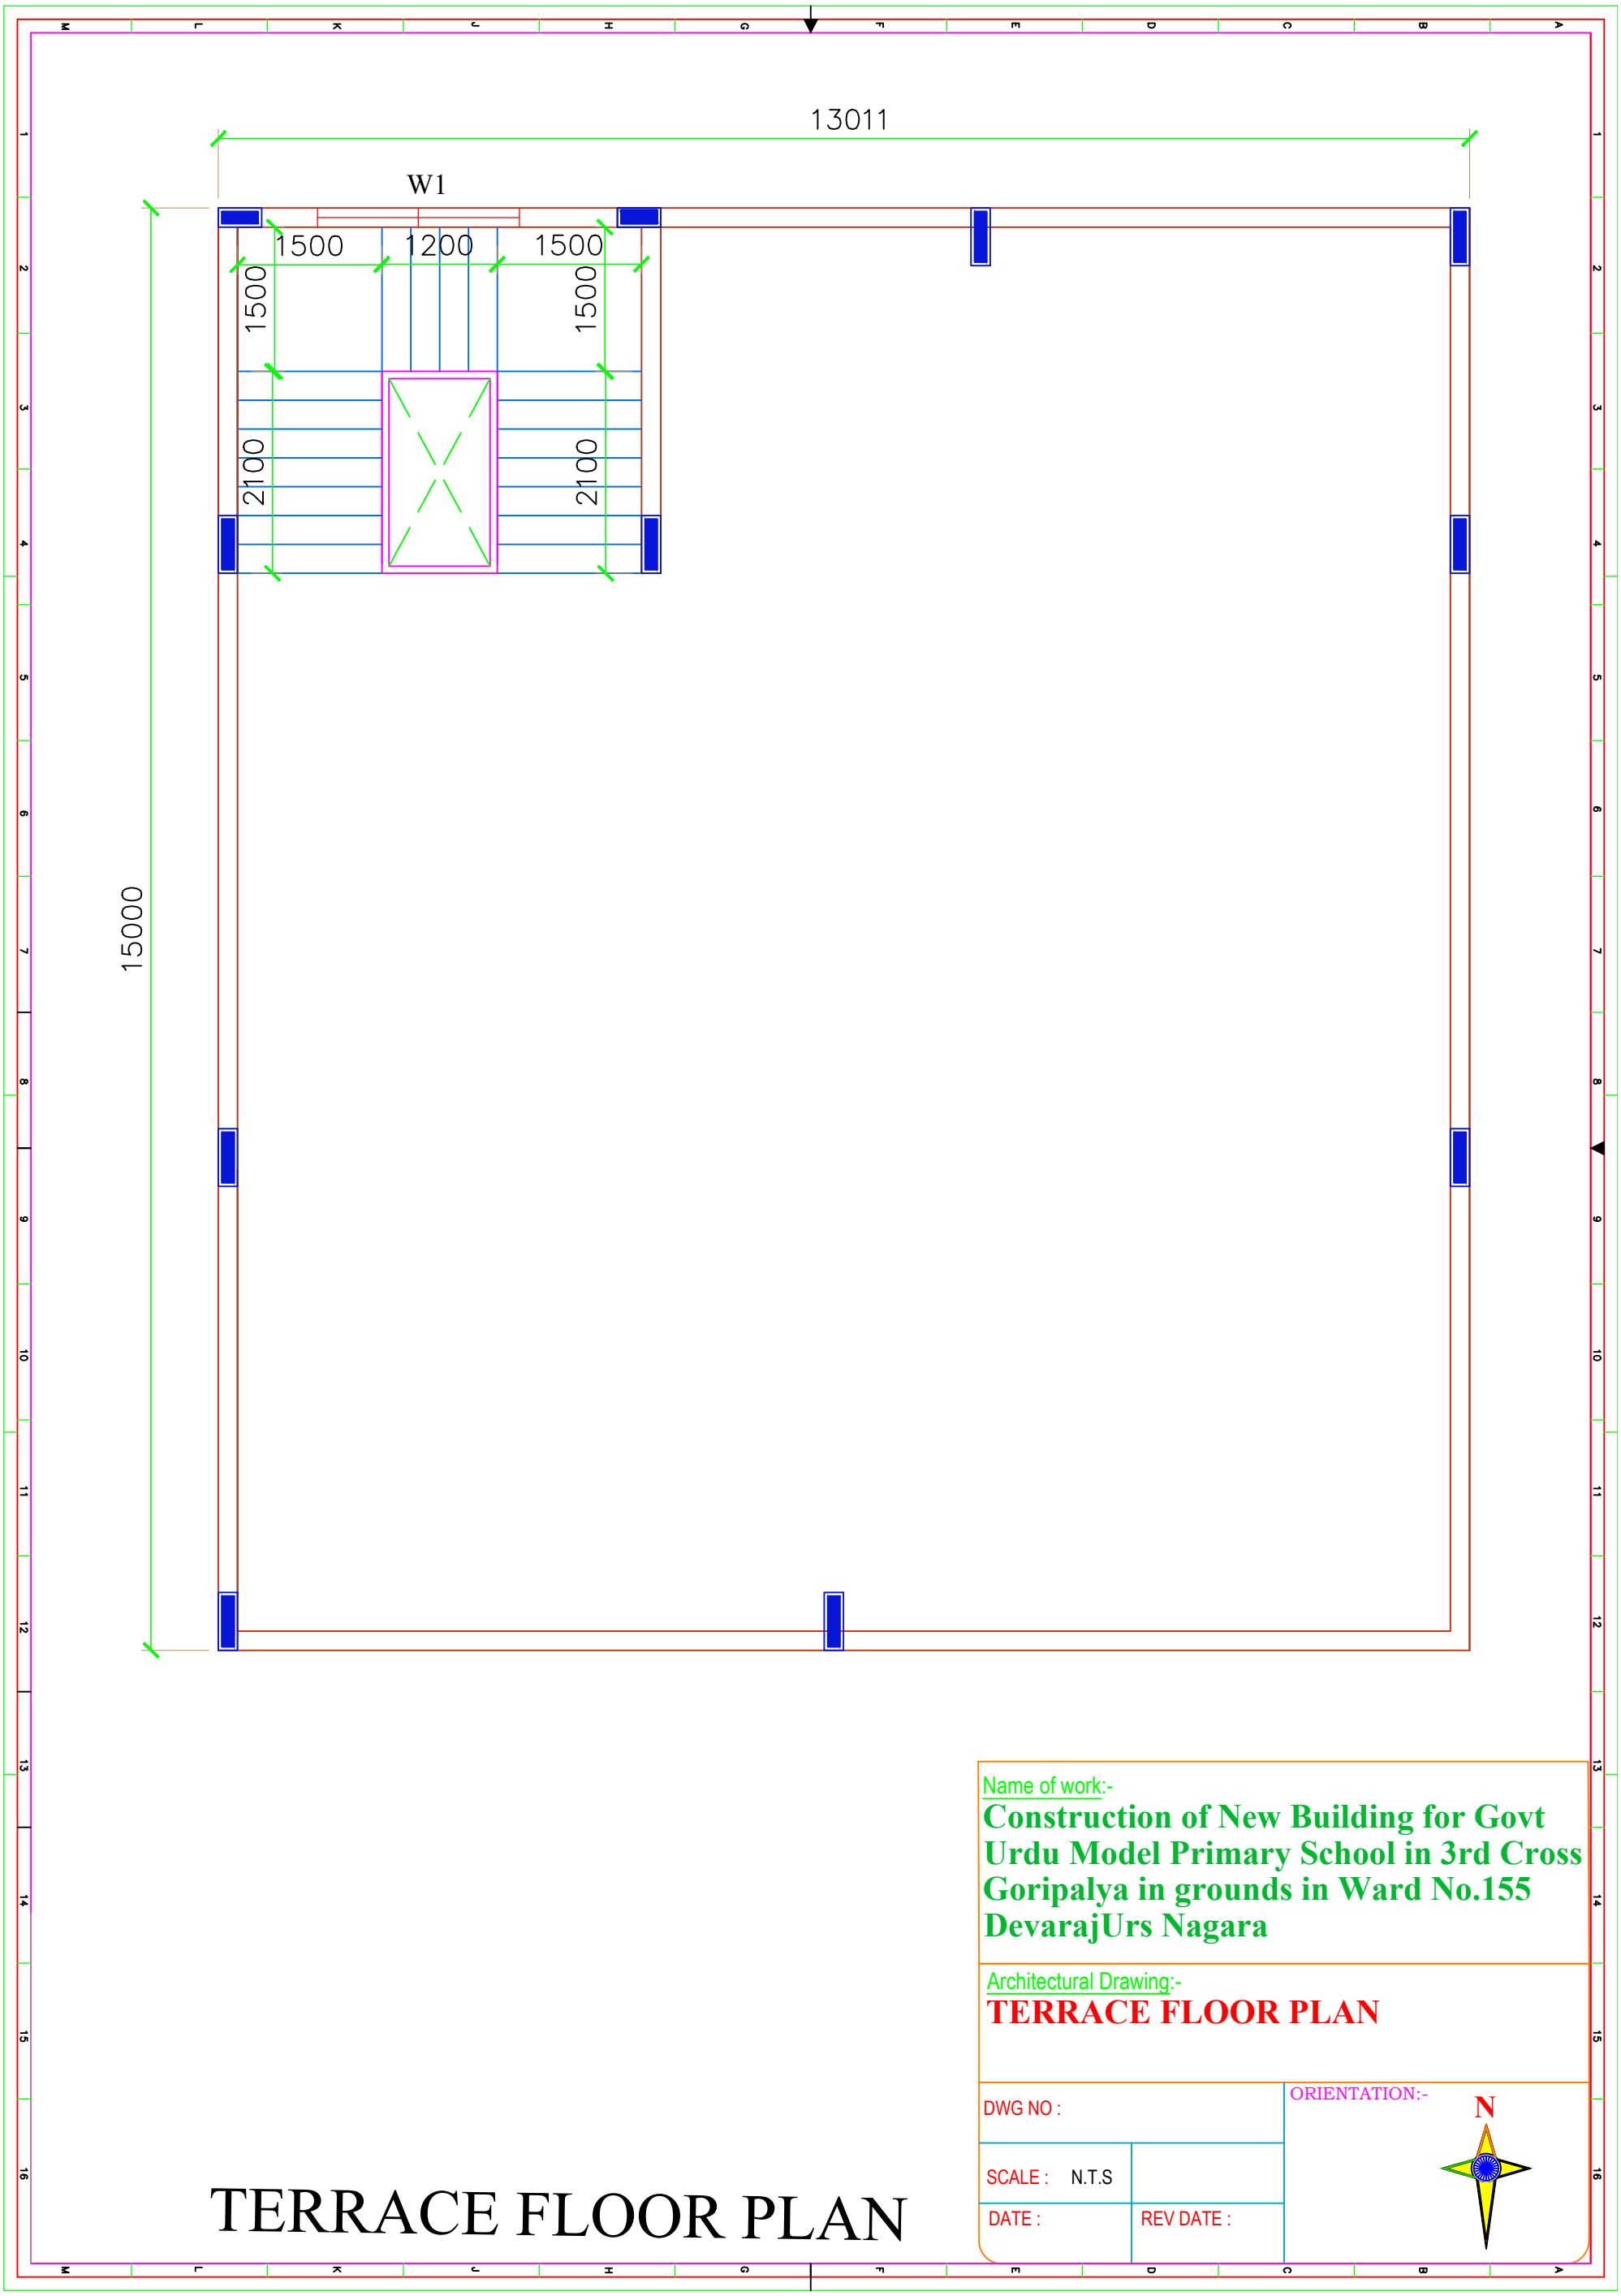

TERRACE FLOOR PLAN

Name of work:-

Construction of New Building for Govt Urdu Model Primary School in 3rd Cross Goripalya in grounds in Ward No.155 DevarajUrs Nagara

Architectural Drawing:-

TERRACE FLOOR PLAN

DWG NO :	ORIENTATION:- N
SCALE : N.T.S	
DATE :	REV DATE :

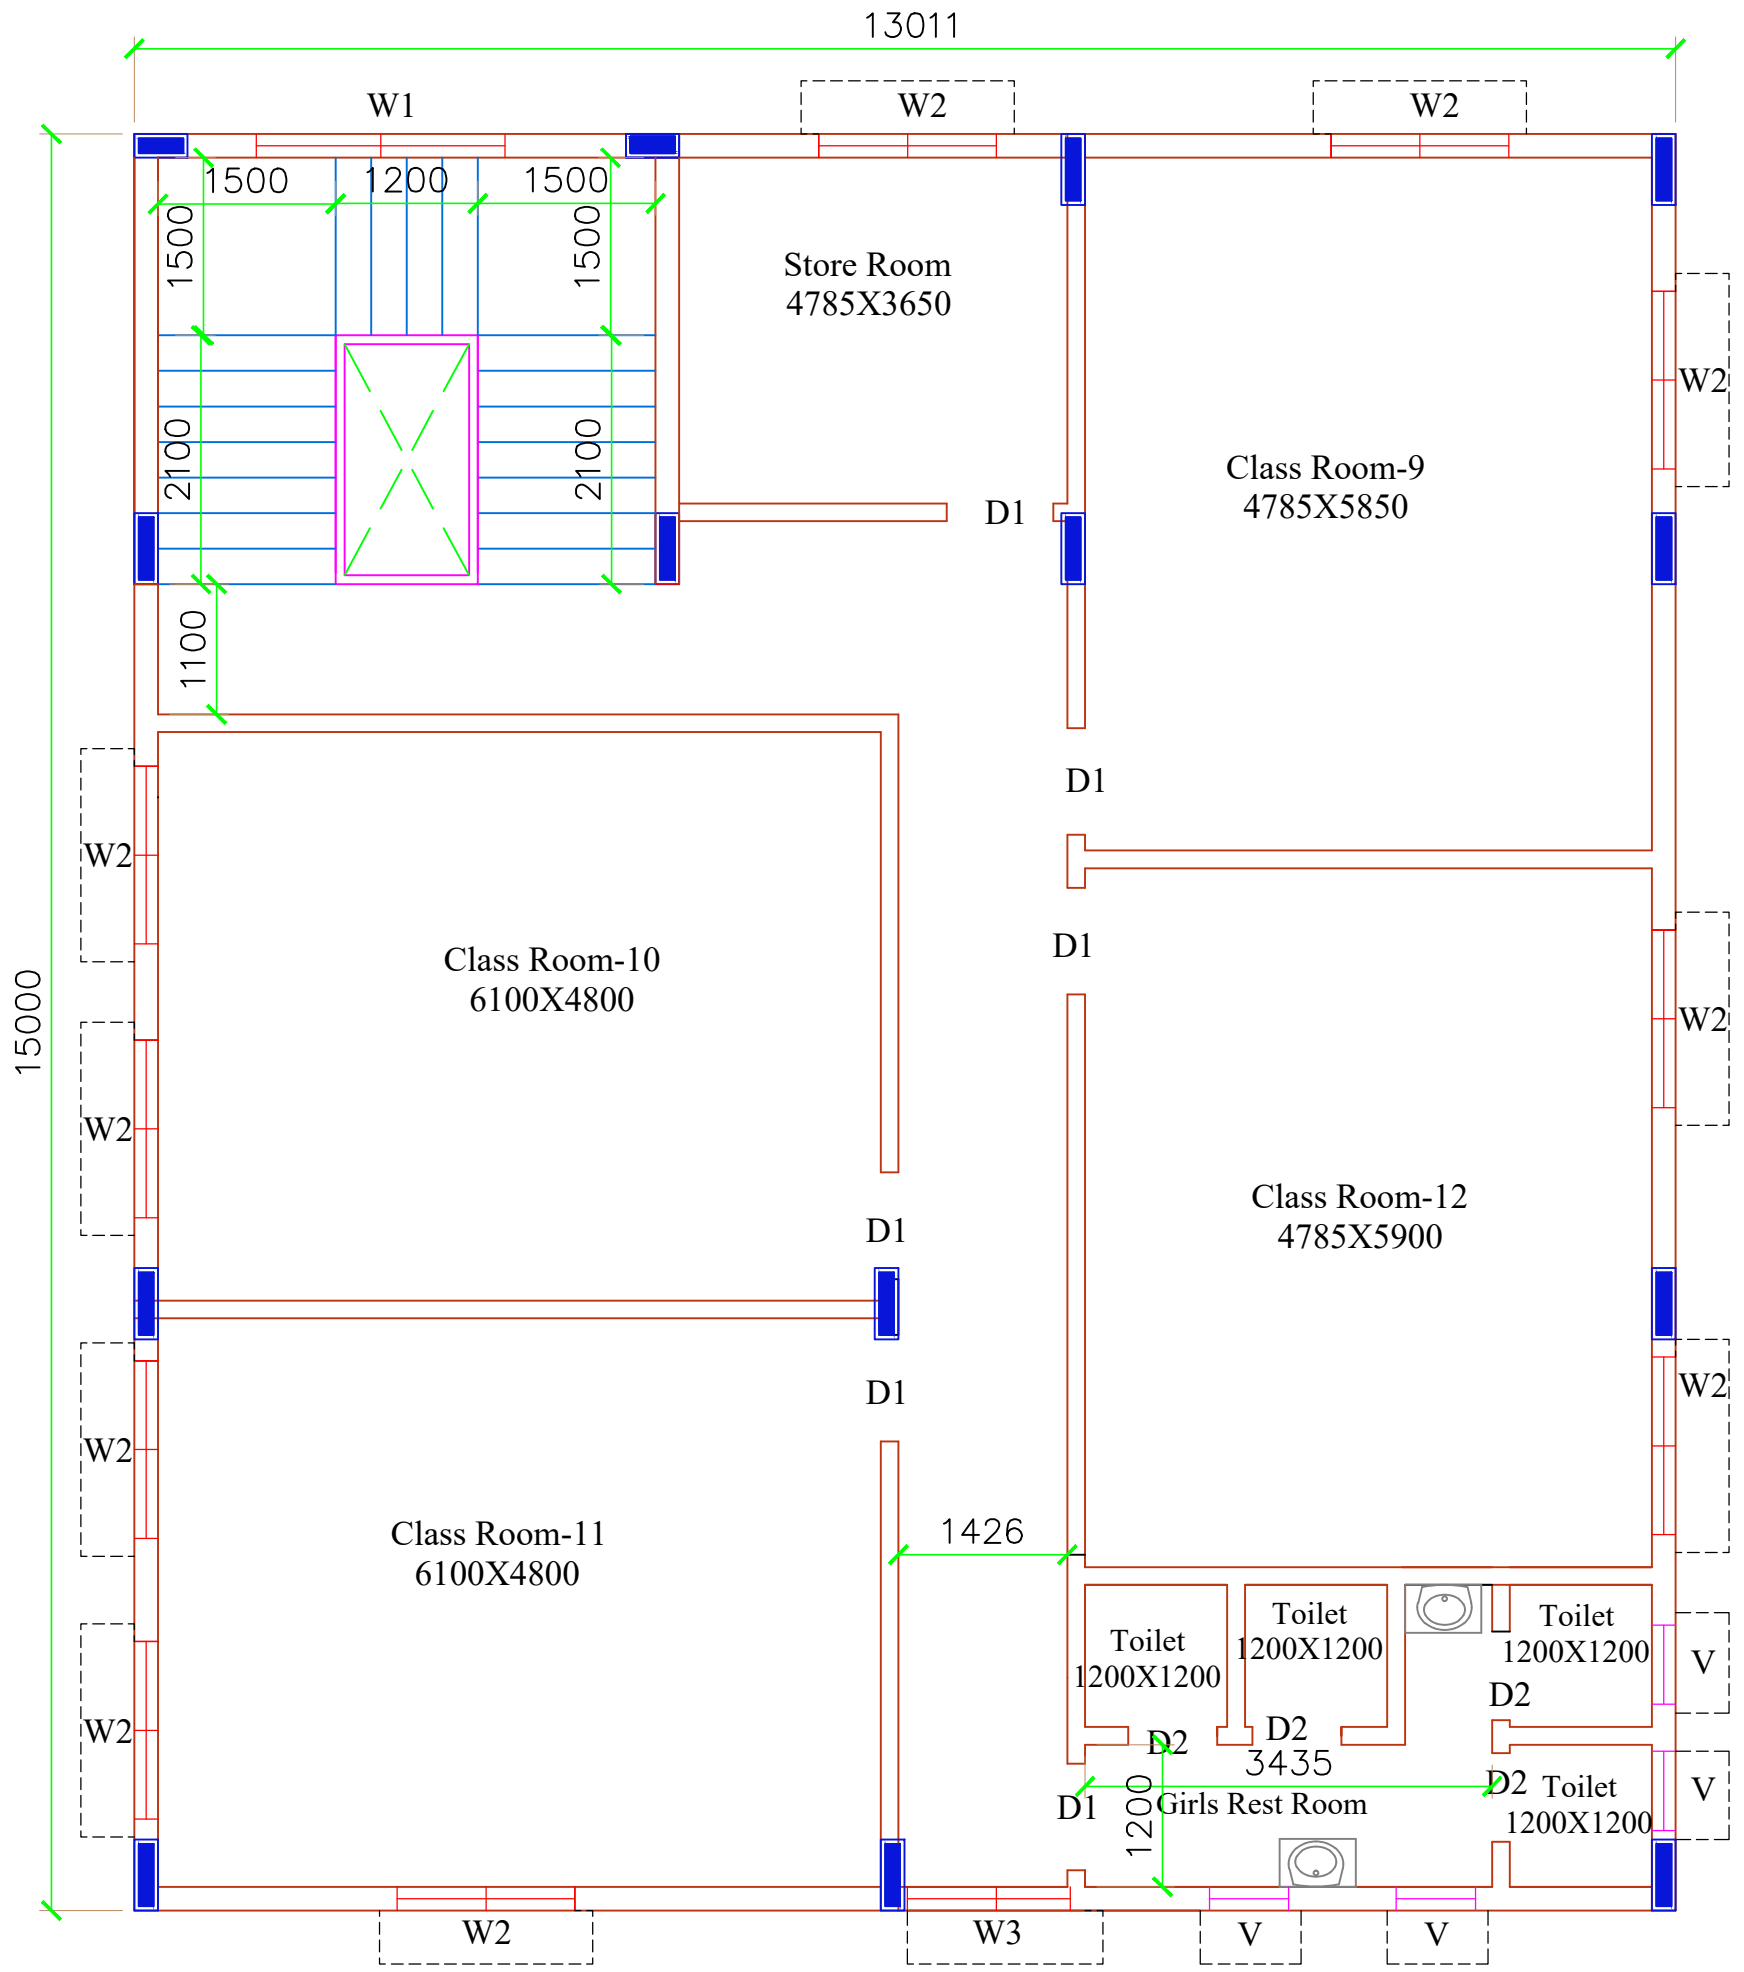

Name of work:-

Construction of New Building for Govt Urdu Model Primary School in 3rd Cross Goripalya in grounds in Ward No.155 DevarajUrs Nagara

Architectural Drawing:-

THIRD FLOOR PLAN

DWG NO :

ORIENTATION:-

N

SCALE :
N.T.S

DATE :

REV DATE :

THIRD FLOOR PLAN

ROAD 16500

13011

CROSS ROAD

2000 Gate

17117

15000

PROPOSED BUILDING

17000

Gate 2000

4th Cross Road

INDEX	
ROAD	
RETAINING WALL	
BUILDING	

Name of work:-

Construction of New Building for Govt Urdu Model Primary School in 3rd Cross Goripalya in grounds in Ward No.155 DevarajUrs Nagara

Architectural Drawing:-

SITE LAYOUT

DWG NO :	ORIENTATION:- N
SCALE : N.T.S	
DATE : 00-00-26	REV DATE : 00-00-26

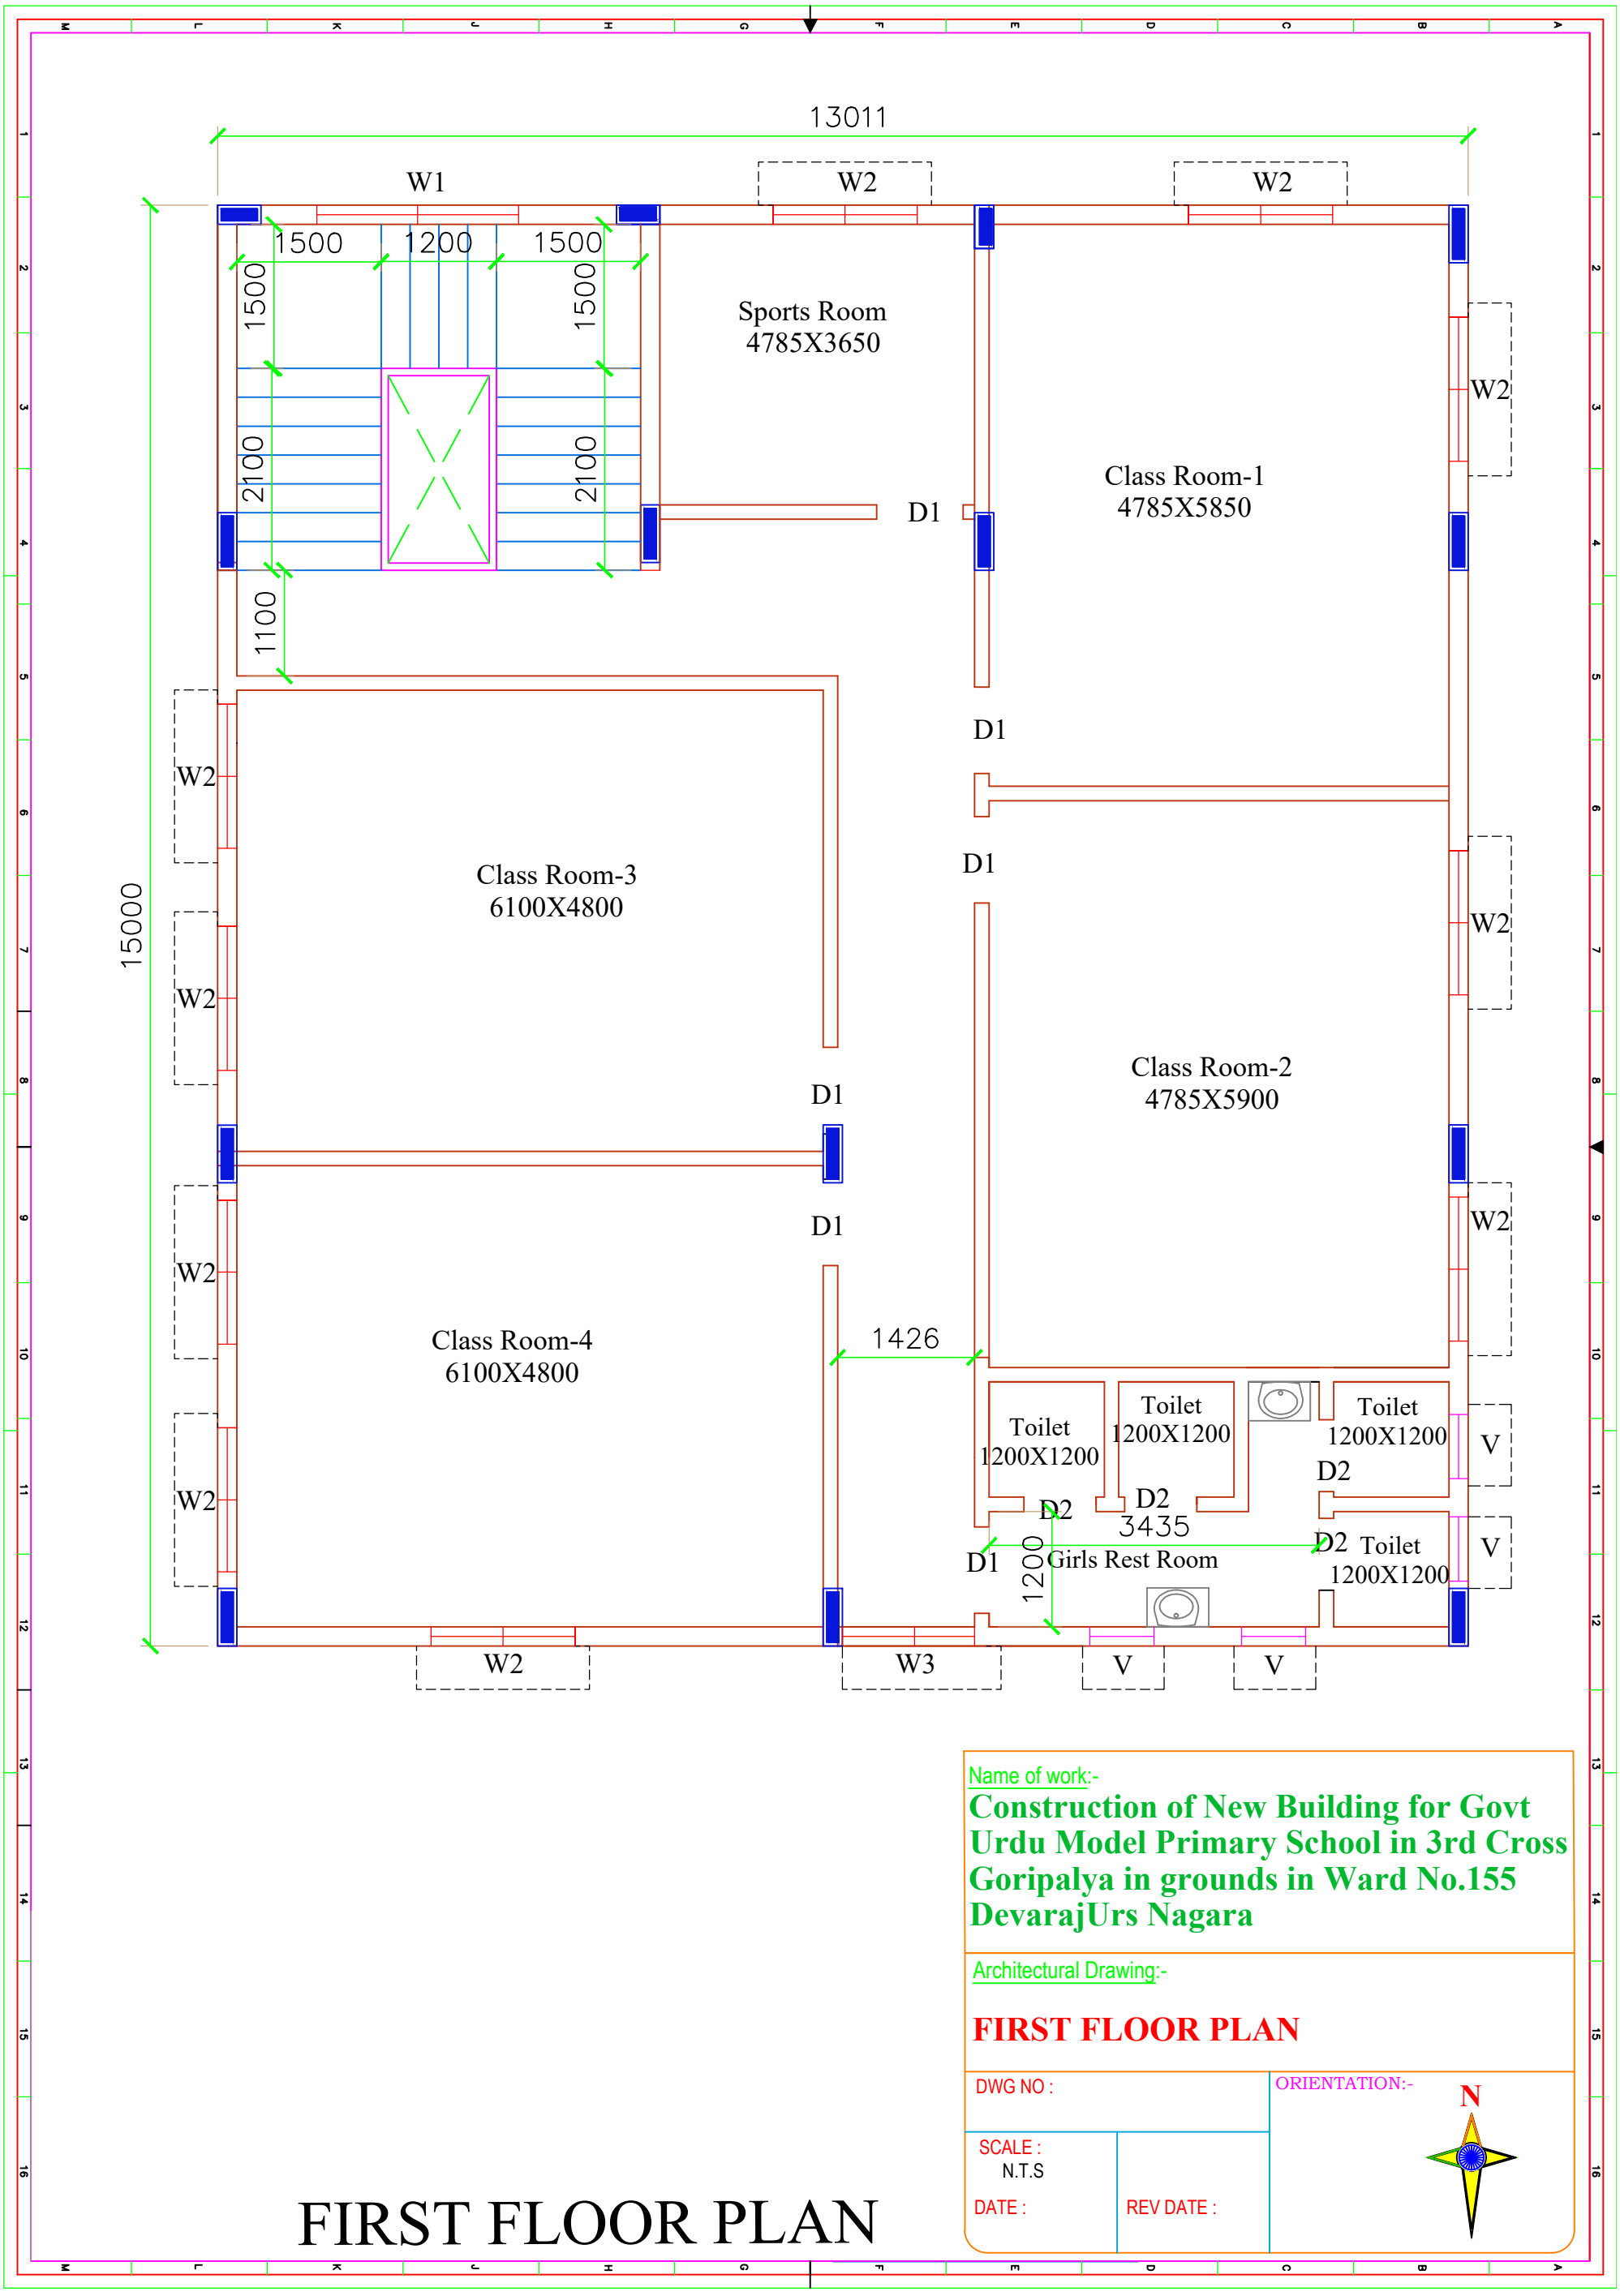

Name of work:-

Construction of New Building for Govt Urdu Model Primary School in 3rd Cross Goripalya in grounds in Ward No.155 DevarajUrs Nagara

Architectural Drawing:-

FIRST FLOOR PLAN

DWG NO :

ORIENTATION:-

N

SCALE :
N.T.S

DATE :

REV DATE :

FIRST FLOOR PLAN

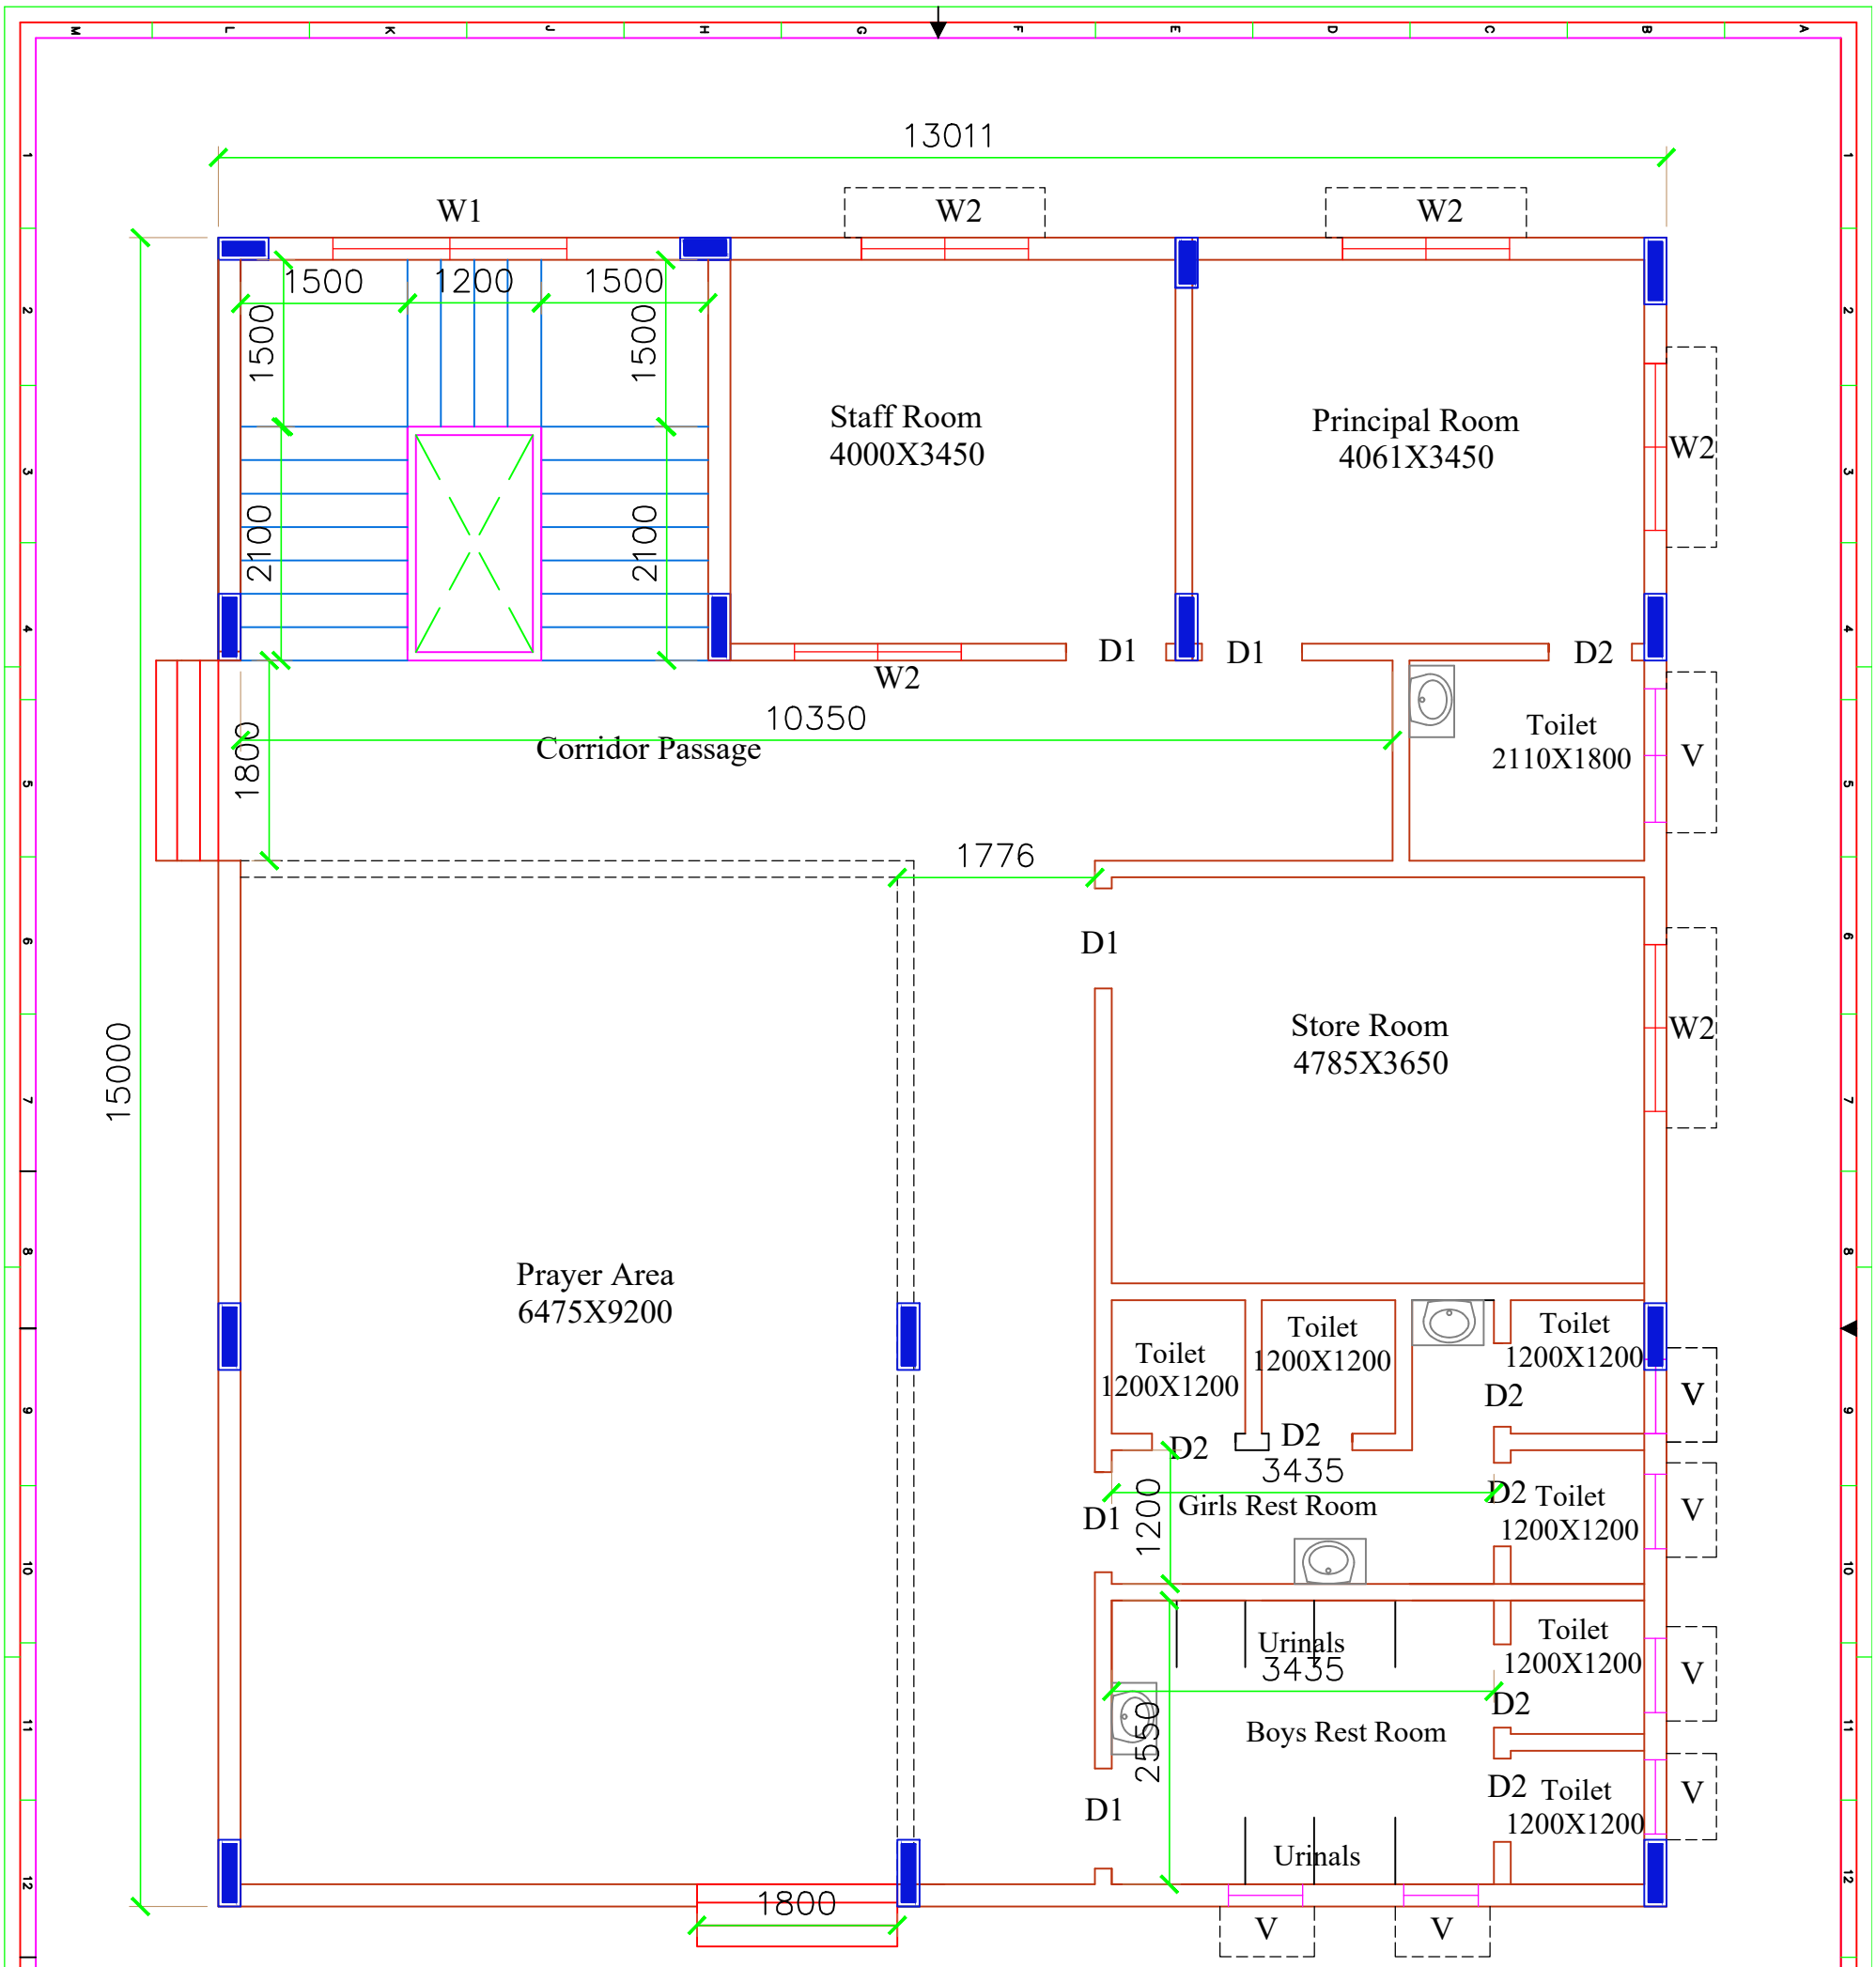

Name of work:-

Construction of New Building for Govt Urdu Model Primary School in 3rd Cross Goripalya in grounds in Ward No.155 DevarajUrs Nagara

Architectural Drawing:-

GROUND FLOOR

DWG NO :

ORIENTATION:-

N

SCALE :
N.T.S

DATE :
00-00-26

REV DATE :
00-00-26

GROUND FLOOR PLAN

GOVERNMENT URDU MODEL PRIMARY SCHOOL

GOVERNMENT URDU MODEL PRIMARY SCHOOL